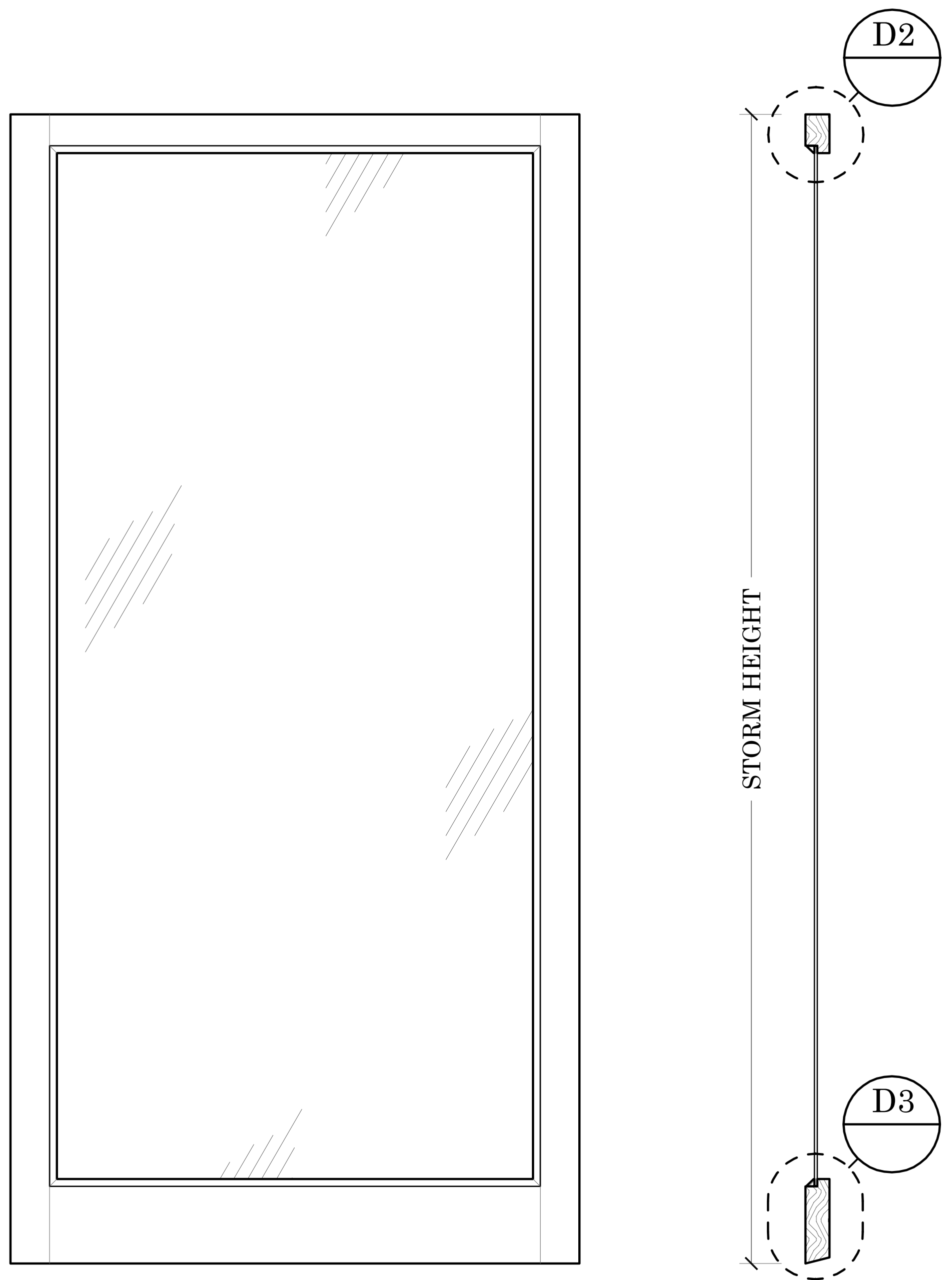

SINGLE LITE STORM

D1 SCALE: 1-1/2"=1'

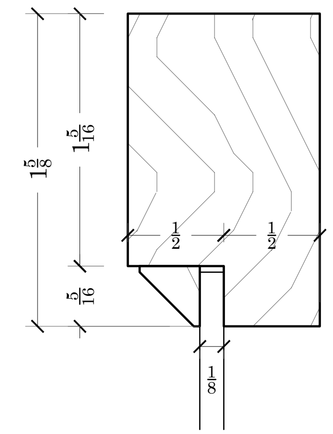

D2 DETAIL

SCALE: F.S.

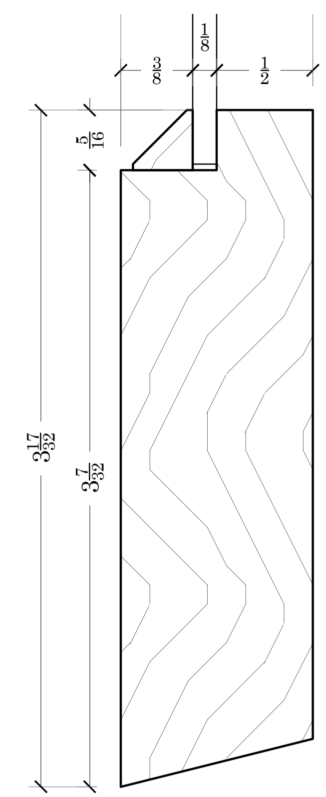

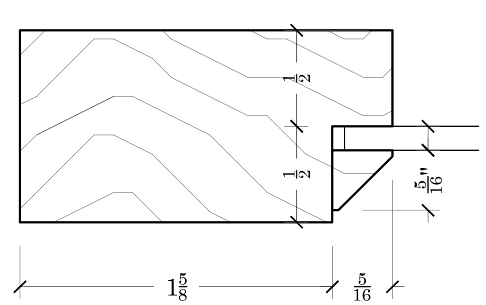

D1 DETAIL

SCALE: F.S.

D3 DETAIL

SCALE: F.S.

STANDARD

-PRIMED UTILE MAHOGANY FRAME & BEAD

D.S.B. GLASS

OPTIONS

- TEMPERED D.S.B. GLASS

SCREEN LIST

STORM WIDTH	STORM HEIGHT	QTY

BOSTON
SASH & MILLWORK
667 SPRING STREET
NORTH DIGHTON, MA.52764
PHONE # (508) 880-8808
FAX # (508)880-8828
WWW.BOSTONSASH.COM

JOB: B.S. STANDARDS
SINGLE LITE WOOD STORMS

DESCRIPTION: ELEVATION, SECTIONS & DETAILS
NOTES & LIST

P.O.# N/A

DEALER N/A

CONTRACTOR N/A

ARCHITECT N/A

PROJECT MANAGER N/A

DRAWN BY: KEITH KUTHAN

DATE: 5/12/2016

SCALE: NOTED

DWG. NO: SK10A4.0

SHEET: 1 OF 1

PLOT DATE: 5/12/2016

FILE LOCATION: